Indian Lake Parks - Master Planning

Alternative B - Shore Park to YMCA

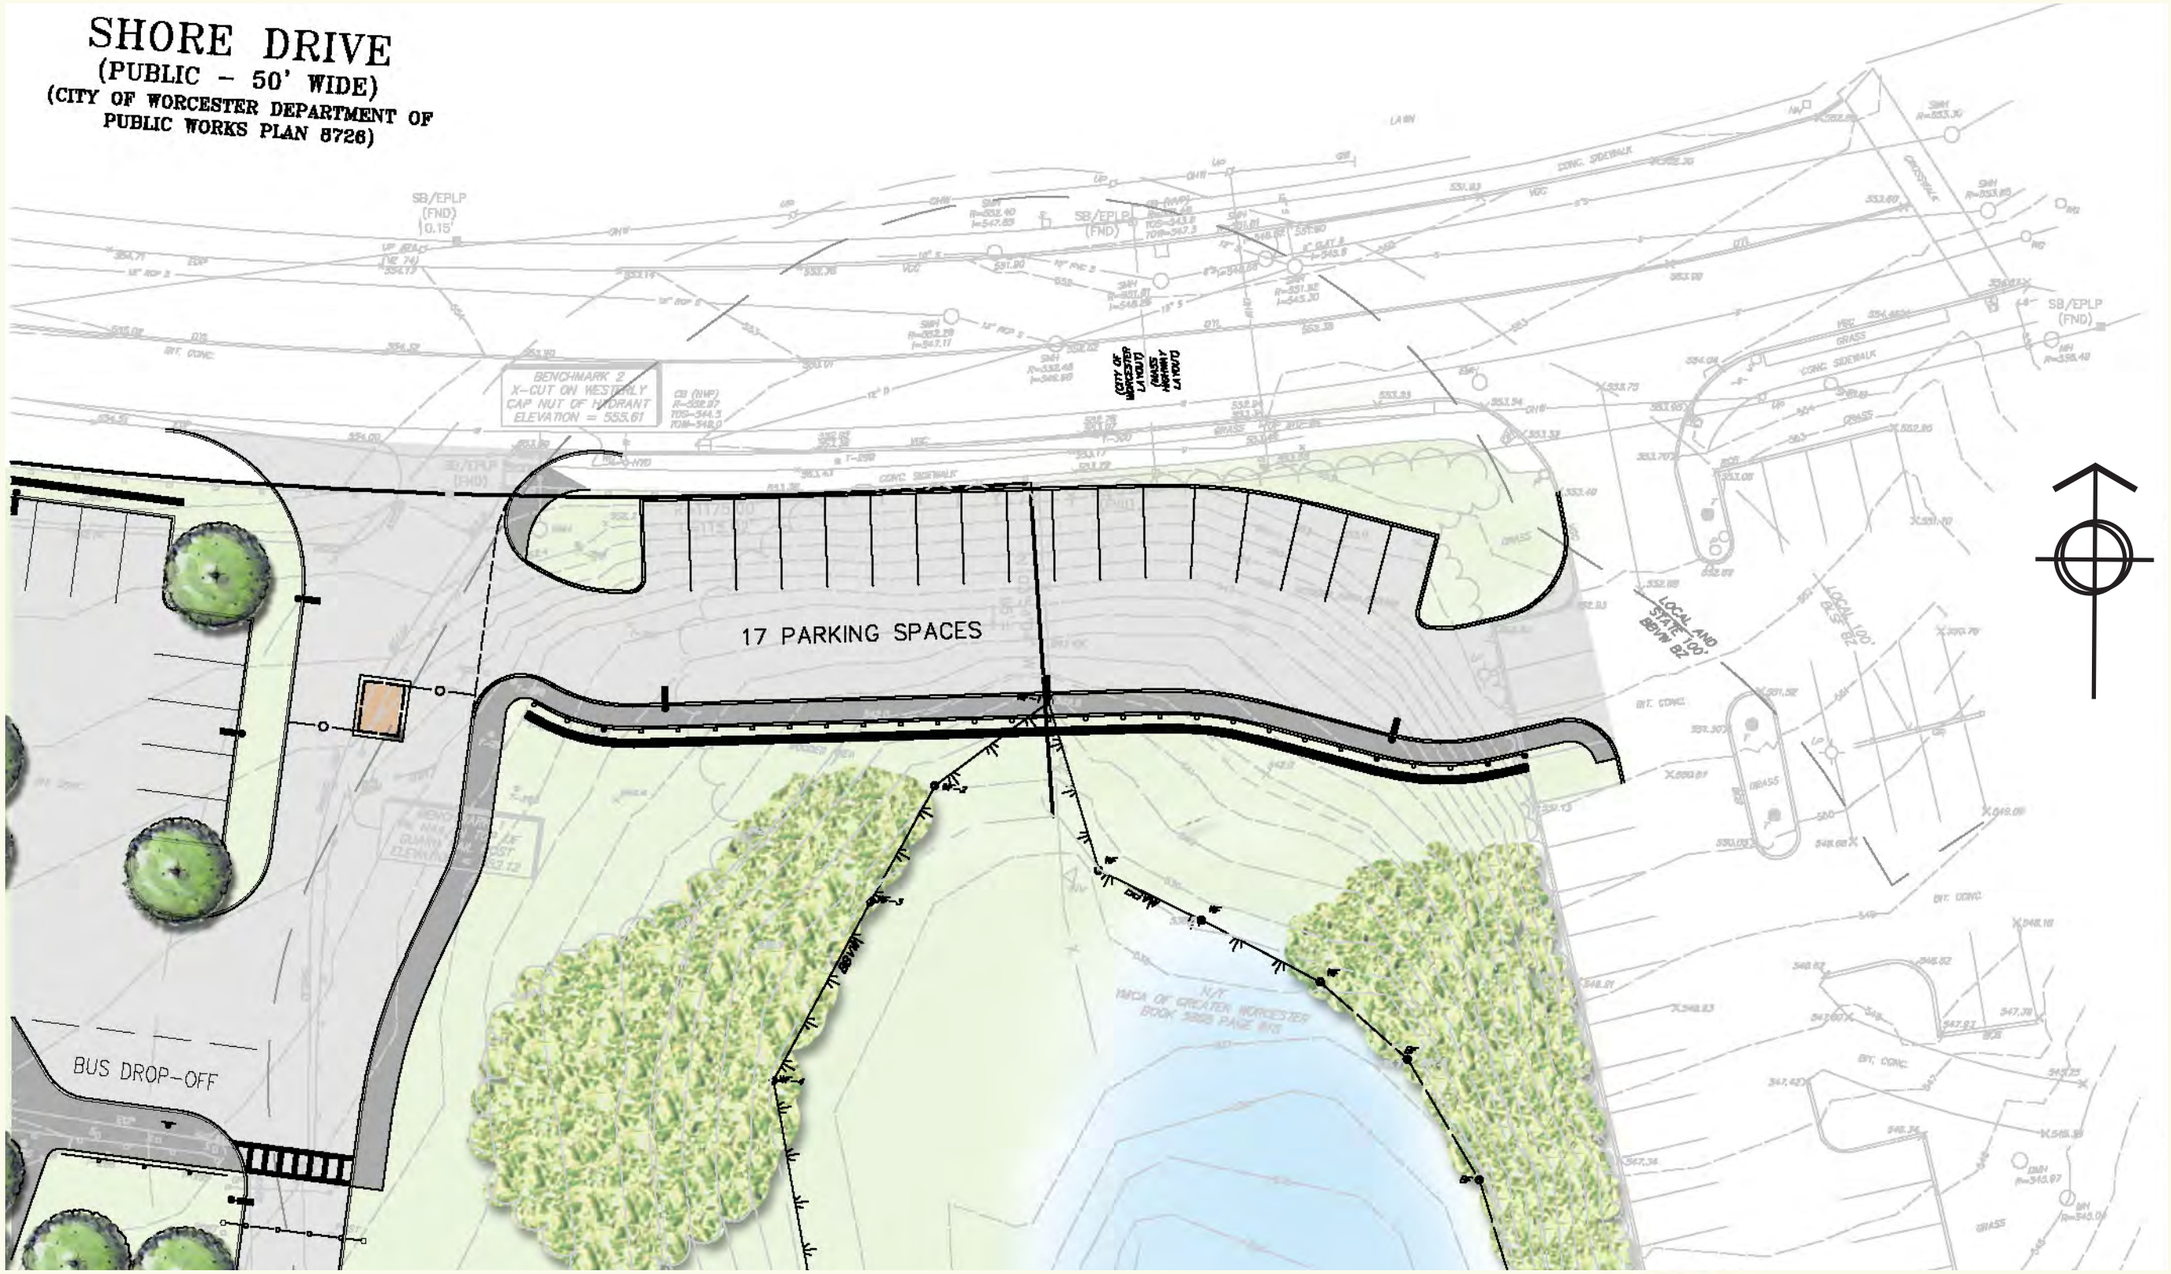

BEALS+THOMAS

DATE: 01/20/2014
BTI FILE NO: 240701P011A-002

0 15 30 60
scale 1″=30′

City of Worcester
Department of Public Works & Parks
Parks, Recreation & Cemetery Division